





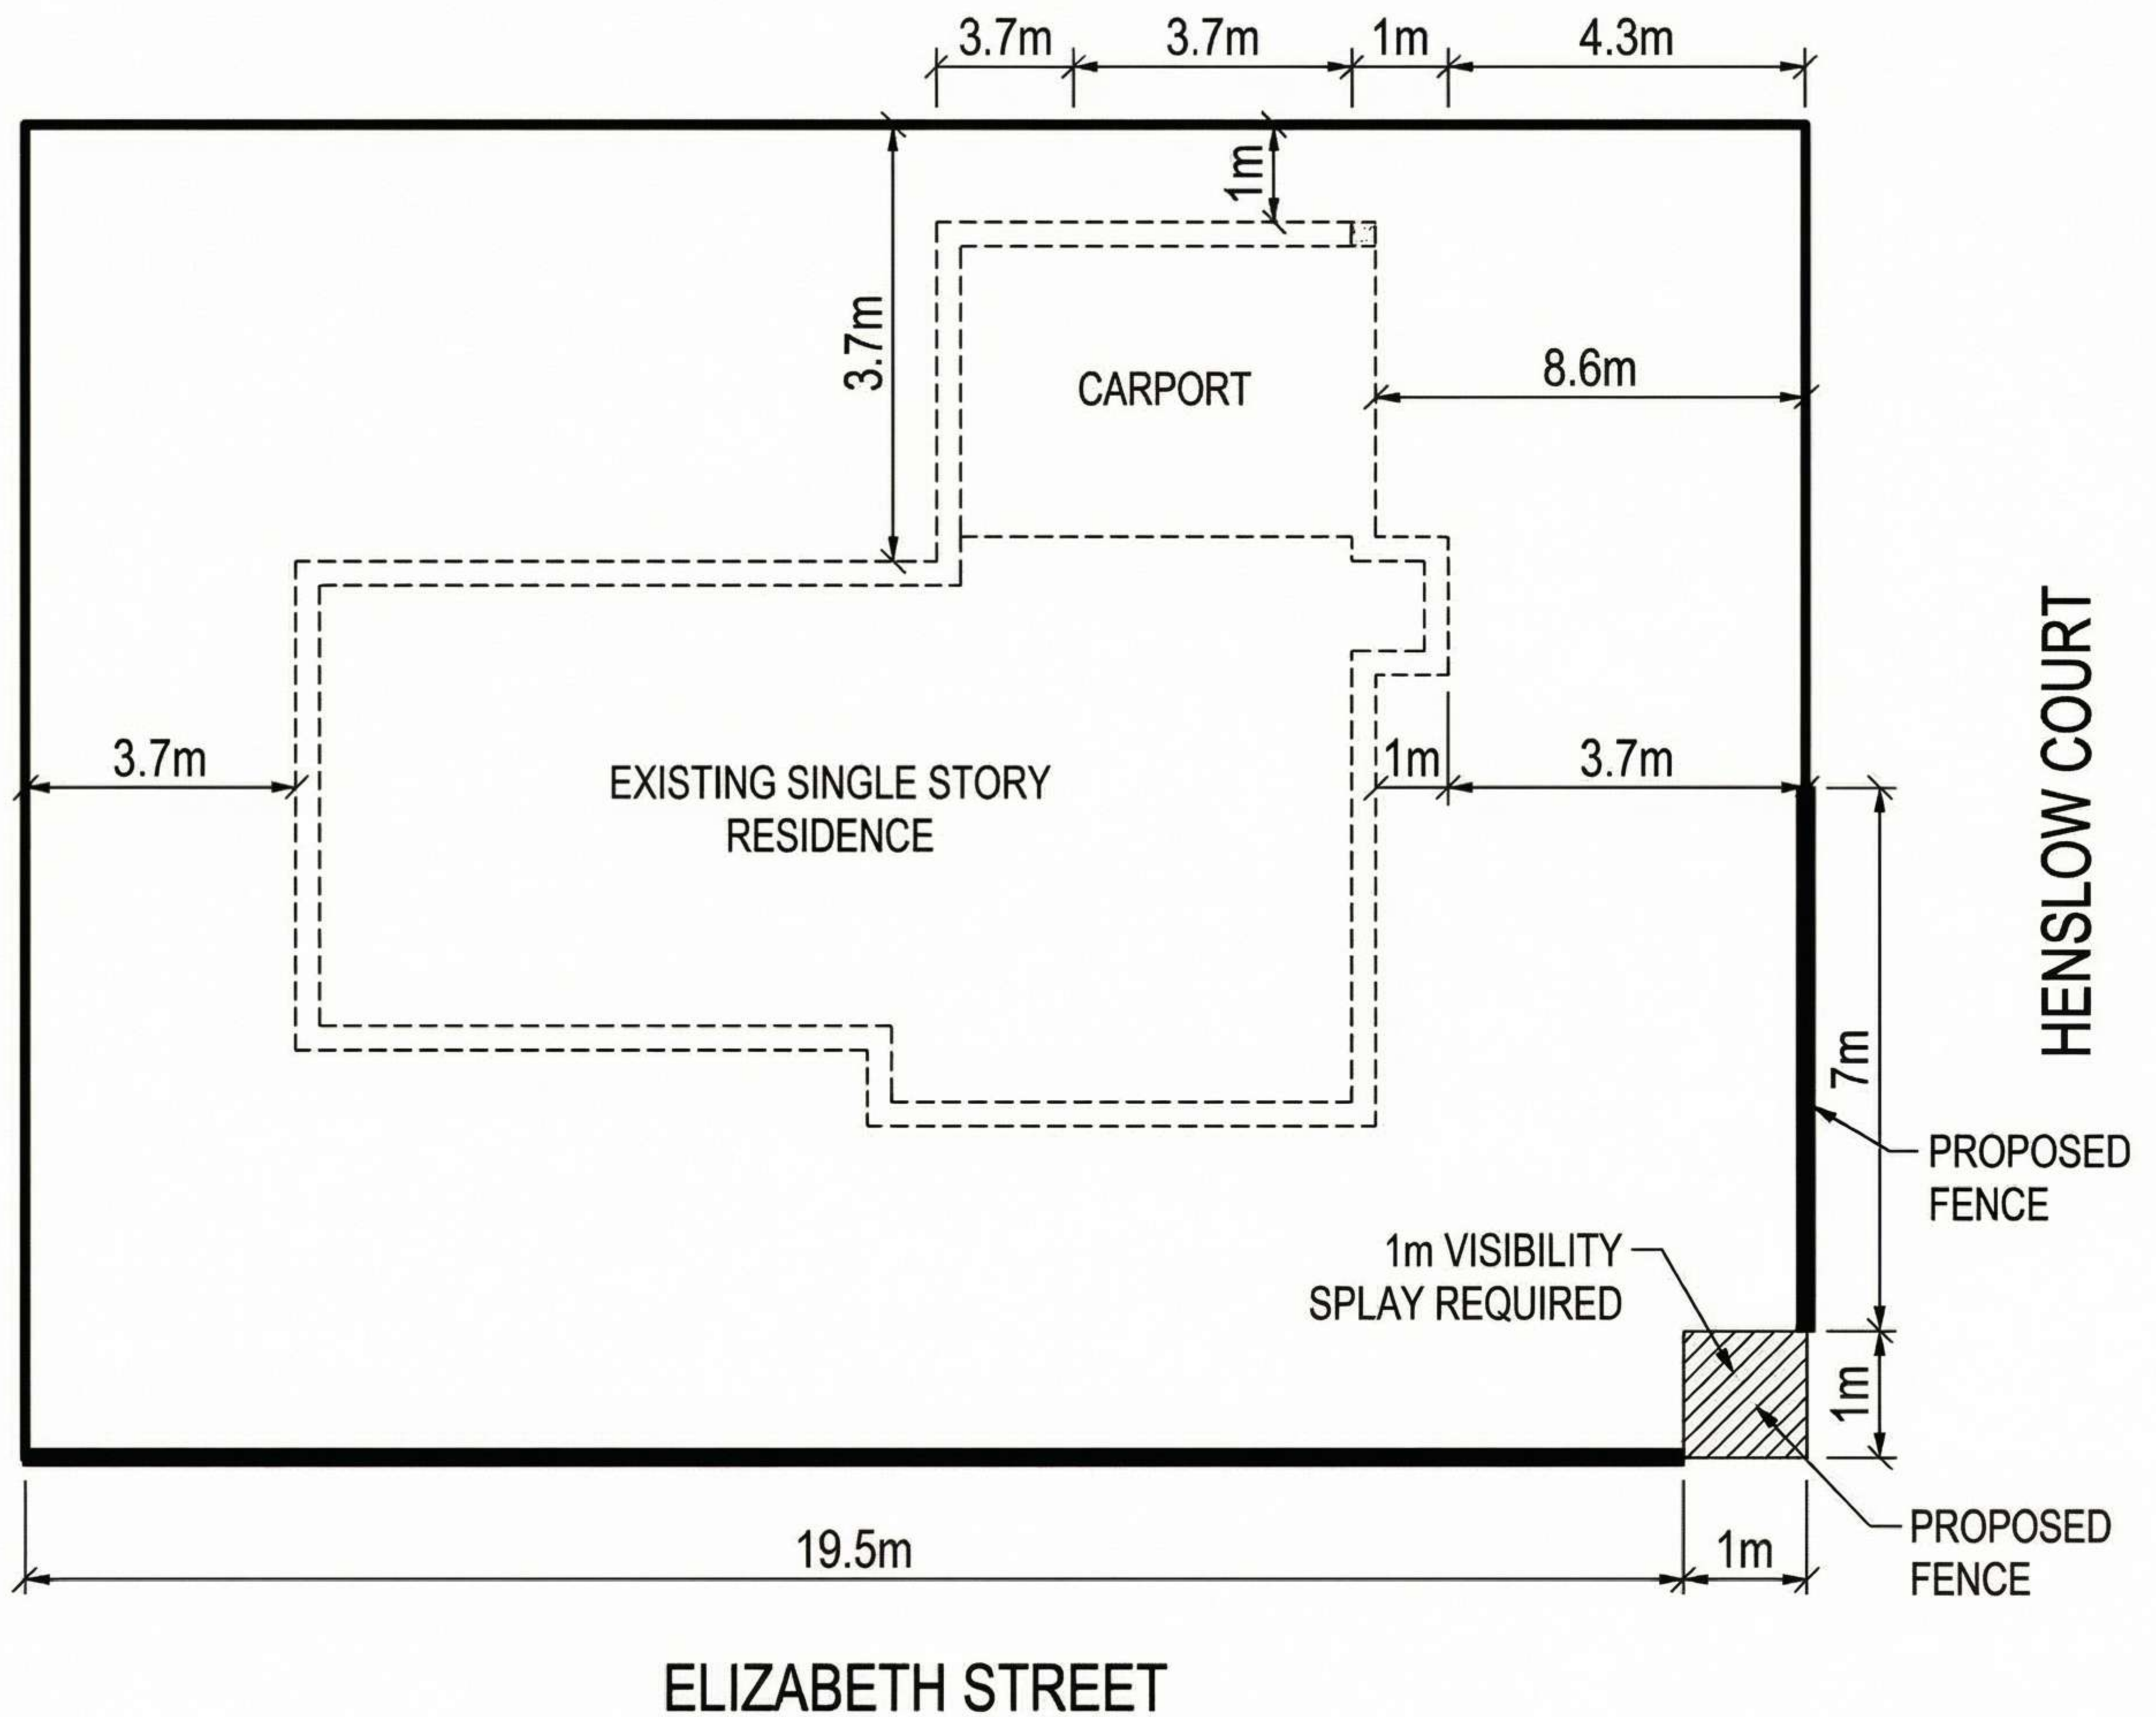

SITE PLAN - 14 ELIZABETH STREET, BRIGHTON EAST

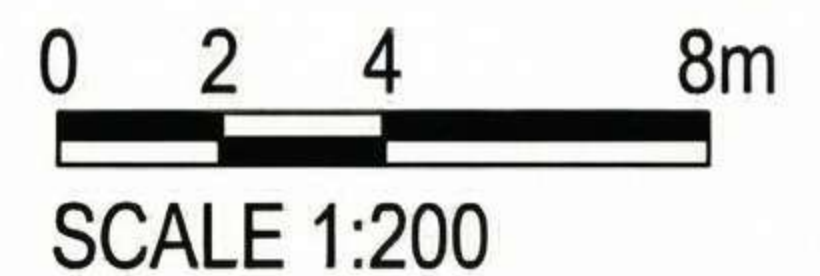


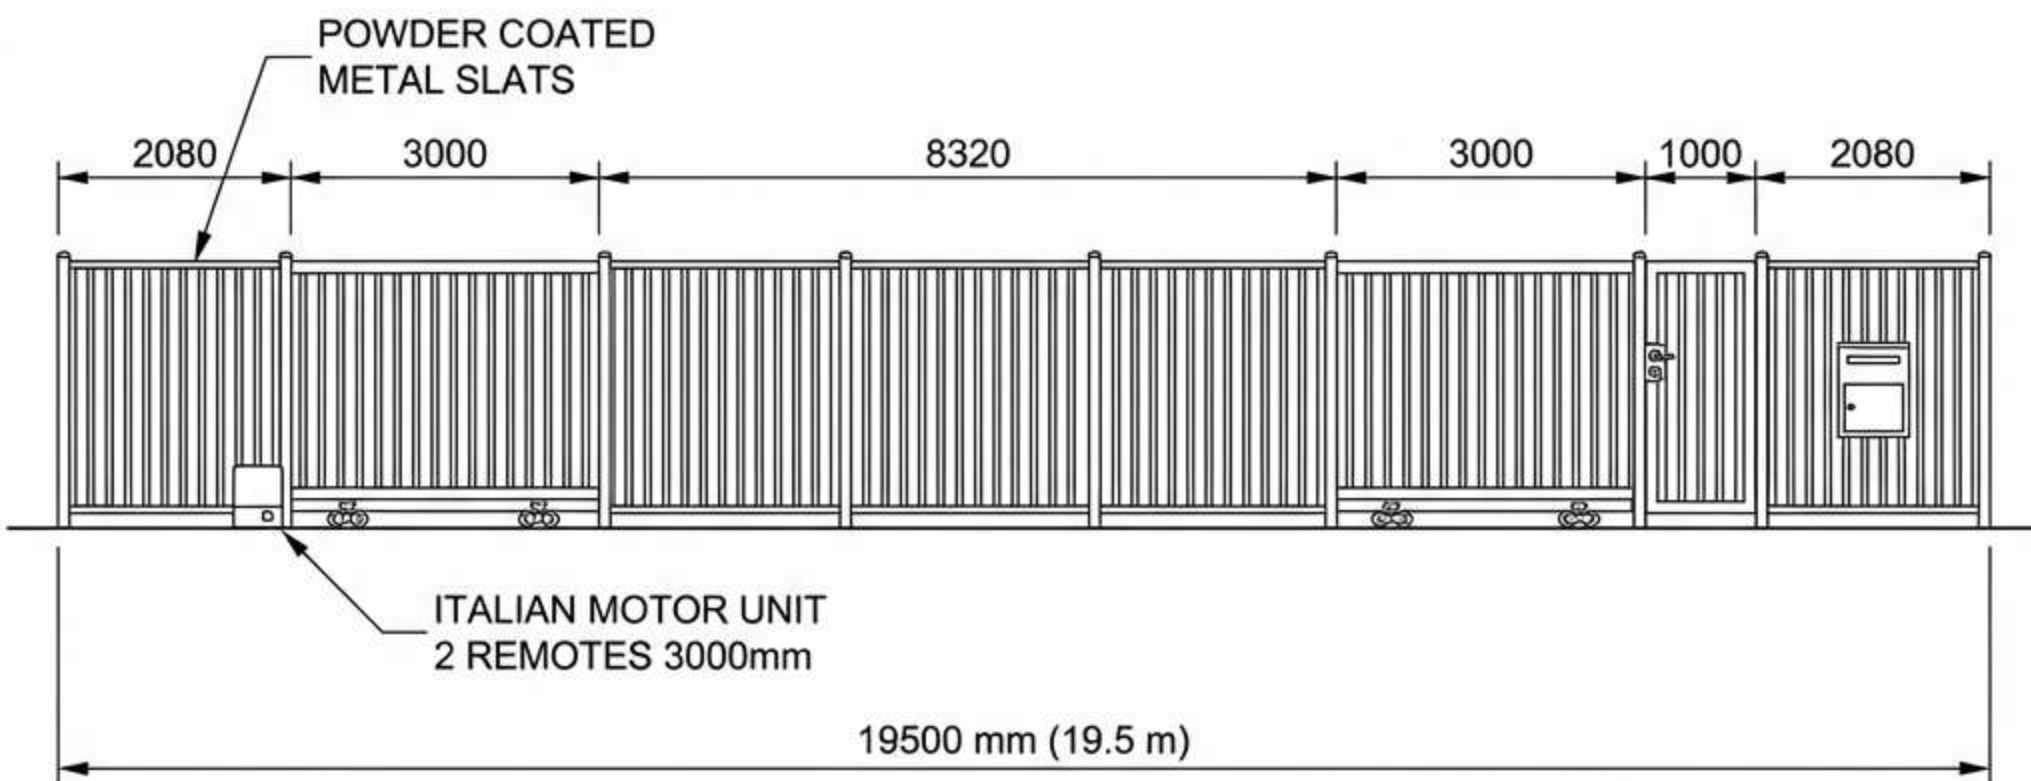

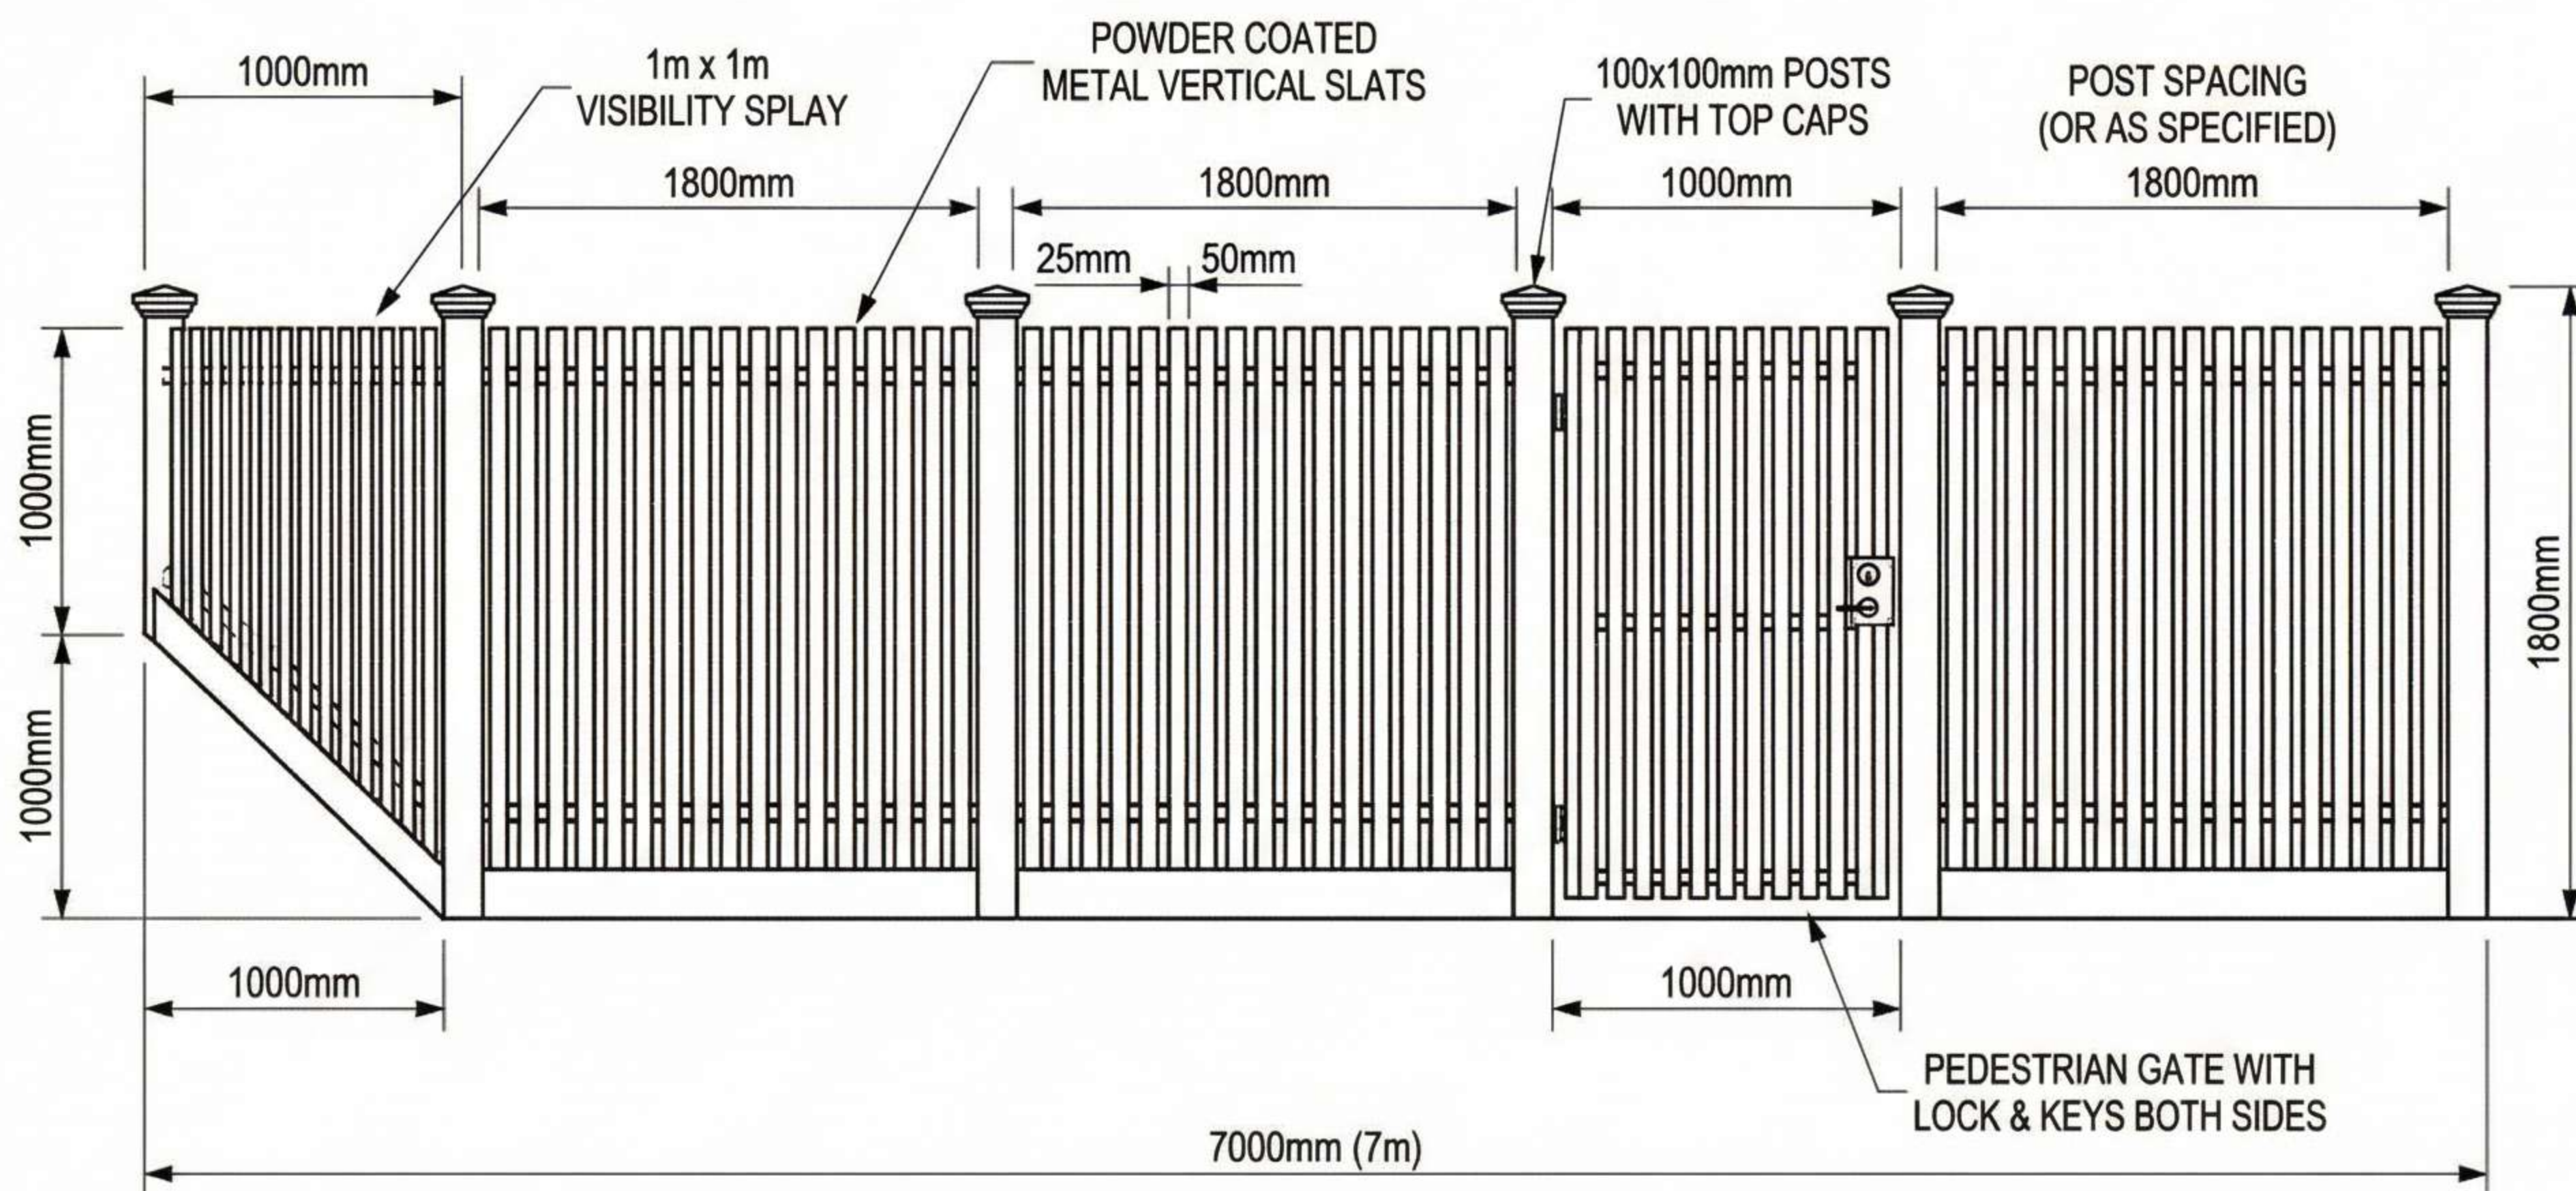

SIDE ELEVATION - HENSLOW COURT


SCALE 1:50

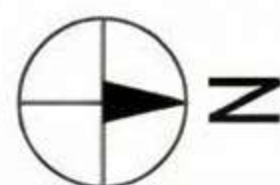


COMPLIANT WITH BAYSIDE COUNCIL AND VICTORIAN BUILDING REGULATIONS

STRUCTURAL DETAILS & SPECIFICATIONS


14 ELIZABETH ST, BRIGHTON EAST, VIC 3187

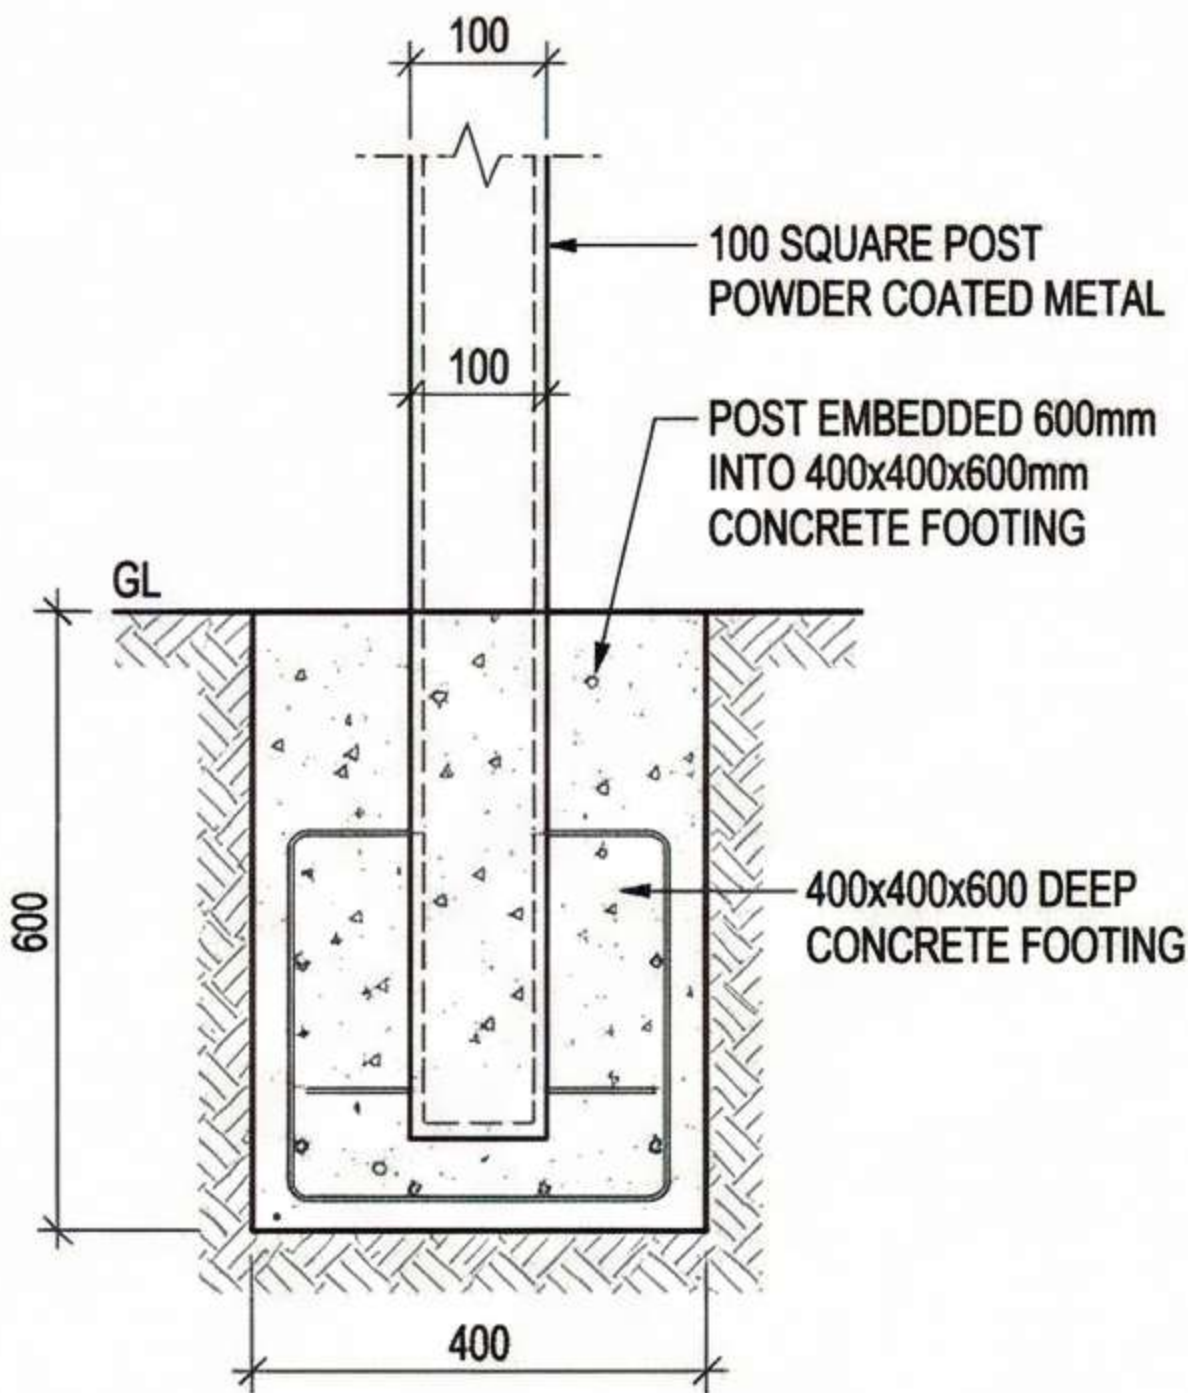


1 POST FOUNDATION DETAIL
SCALE 1:20

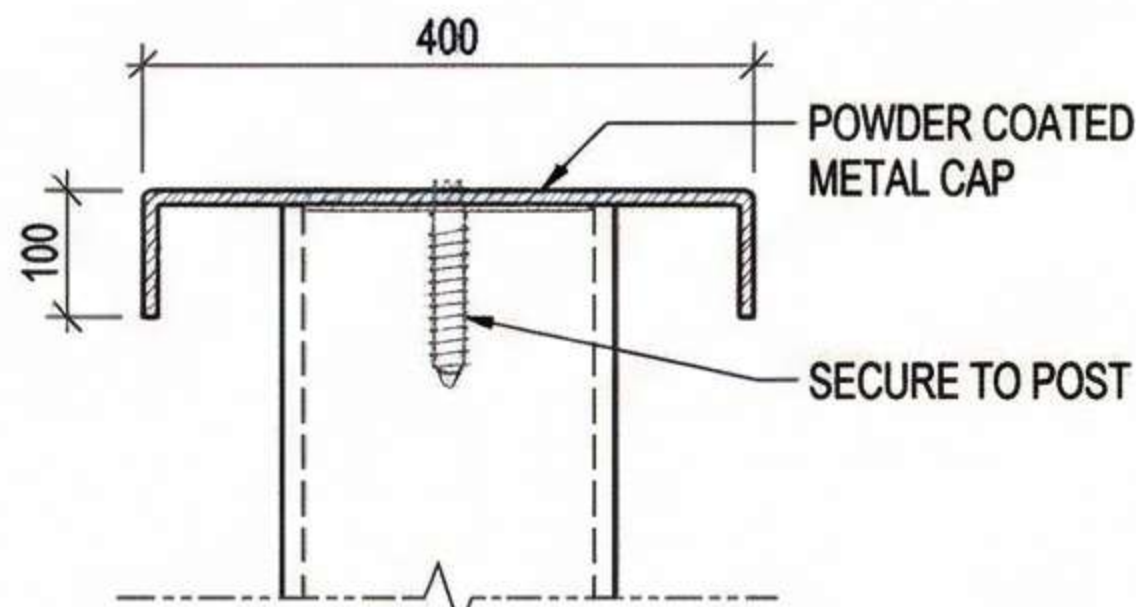


3 POST TOP CAP DETAIL
SCALE 1:5

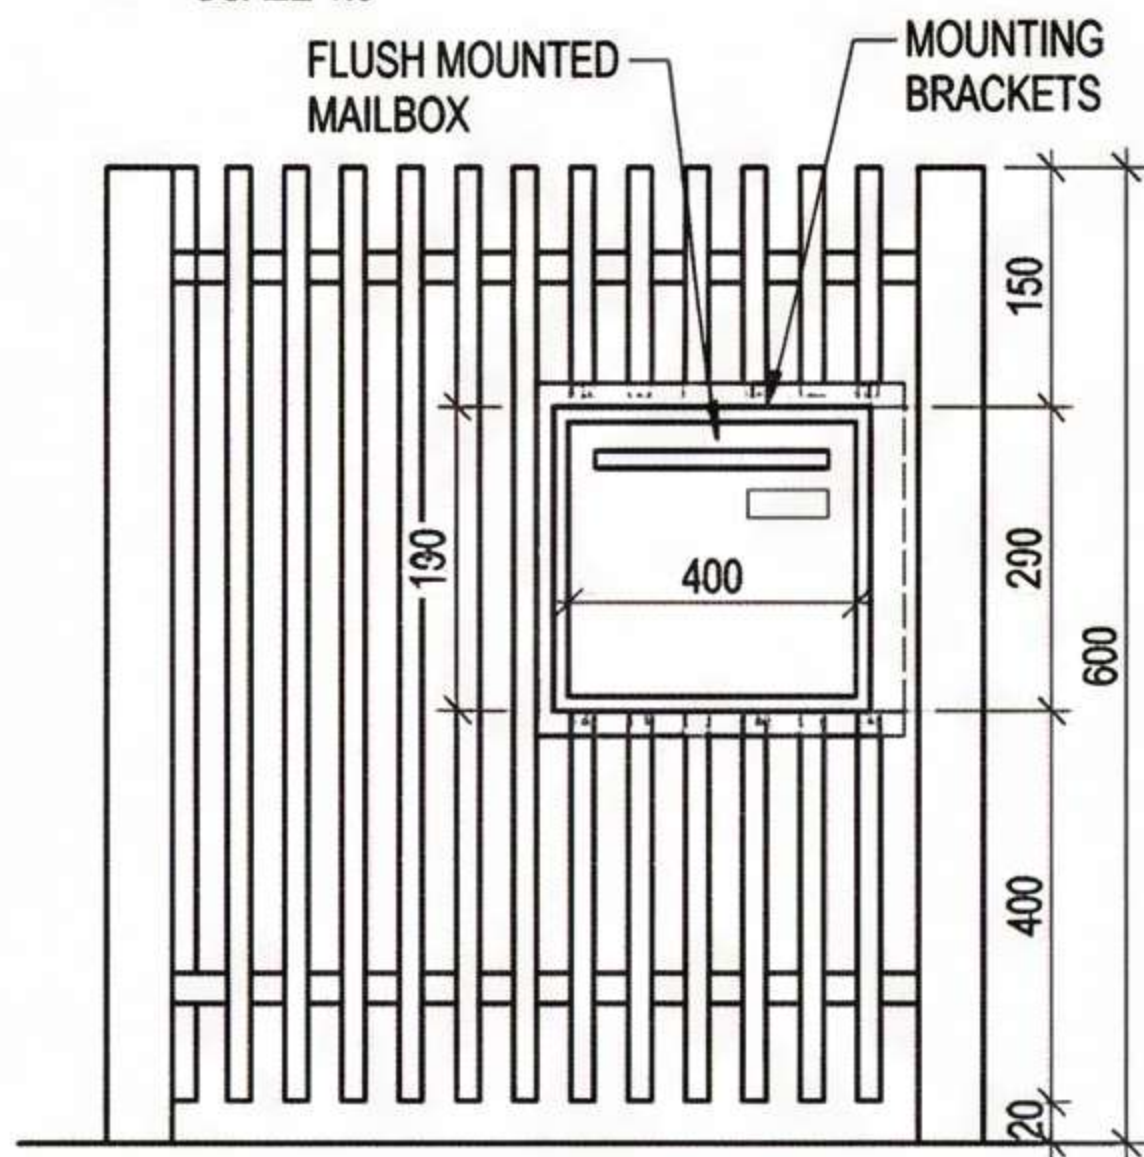


1 MAILBOX INTEGRATION DETAIL
SCALE 1:10

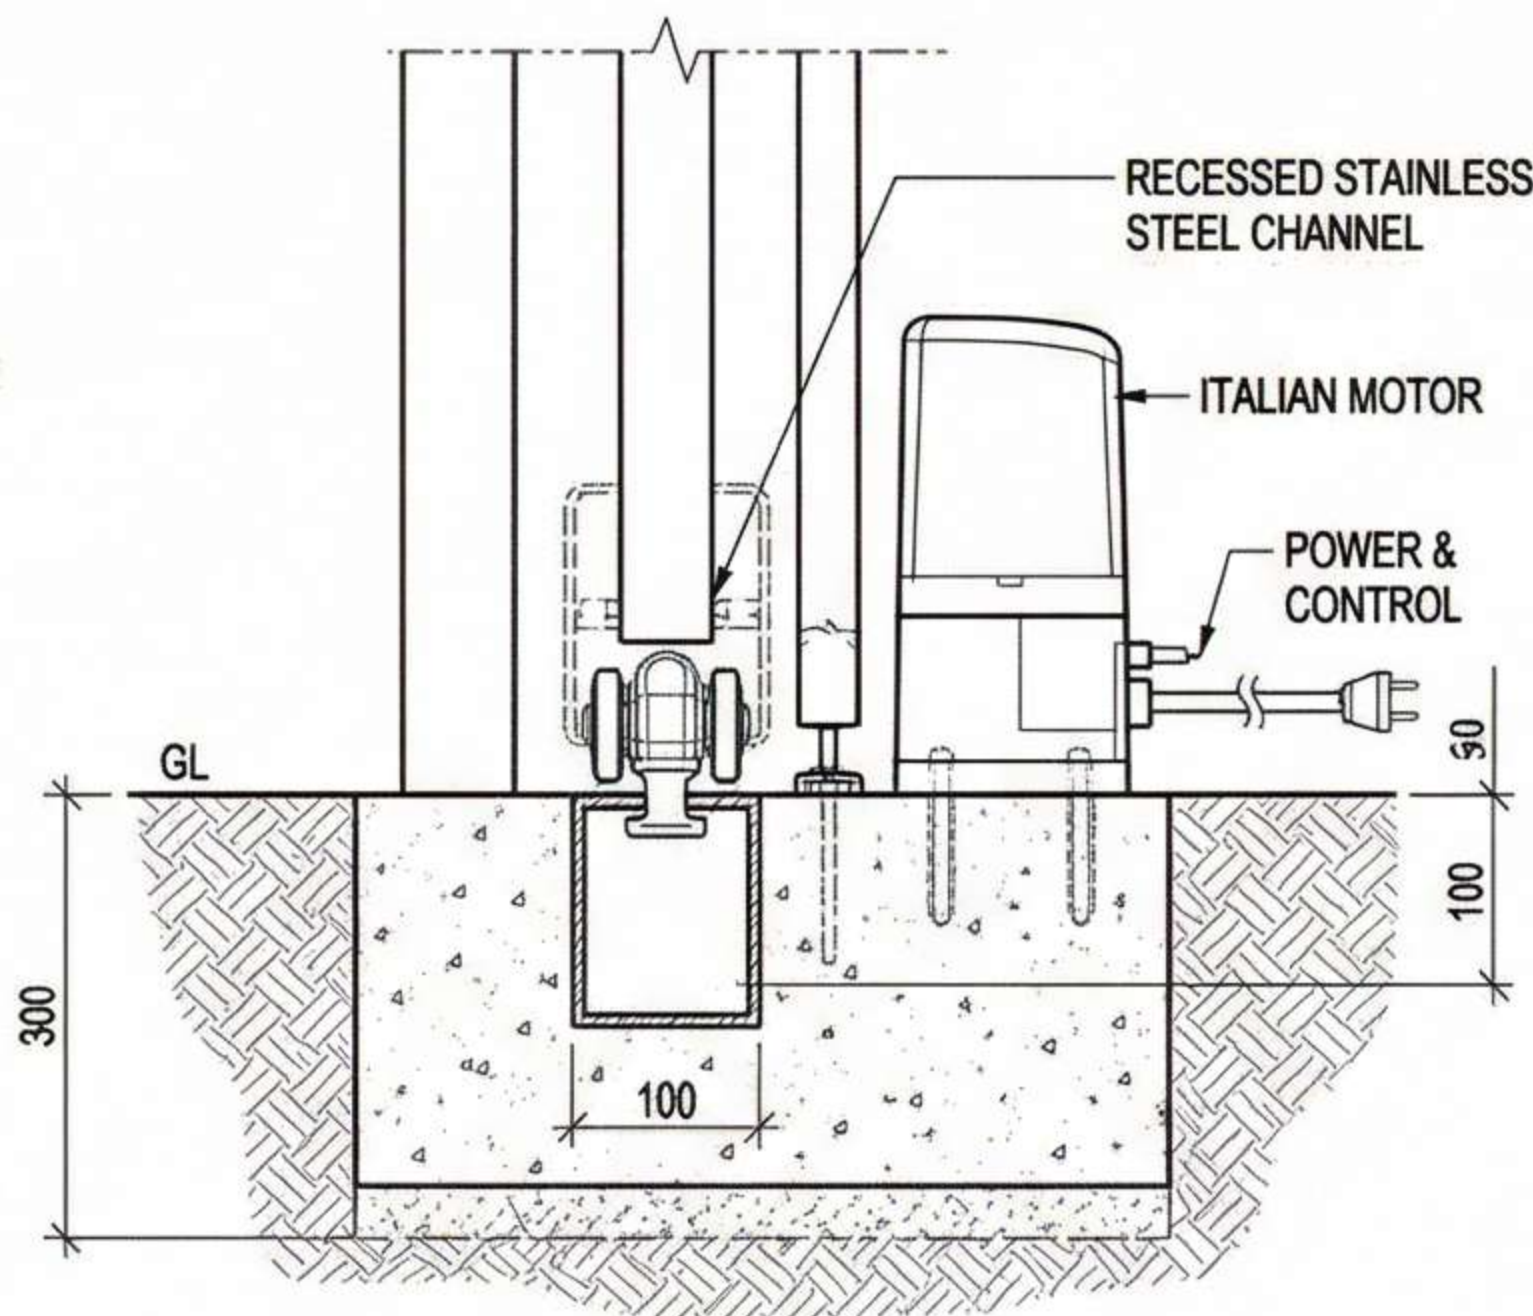


2 SLIDING GATE TRACK & MOTOR DETAIL
SCALE 1:10

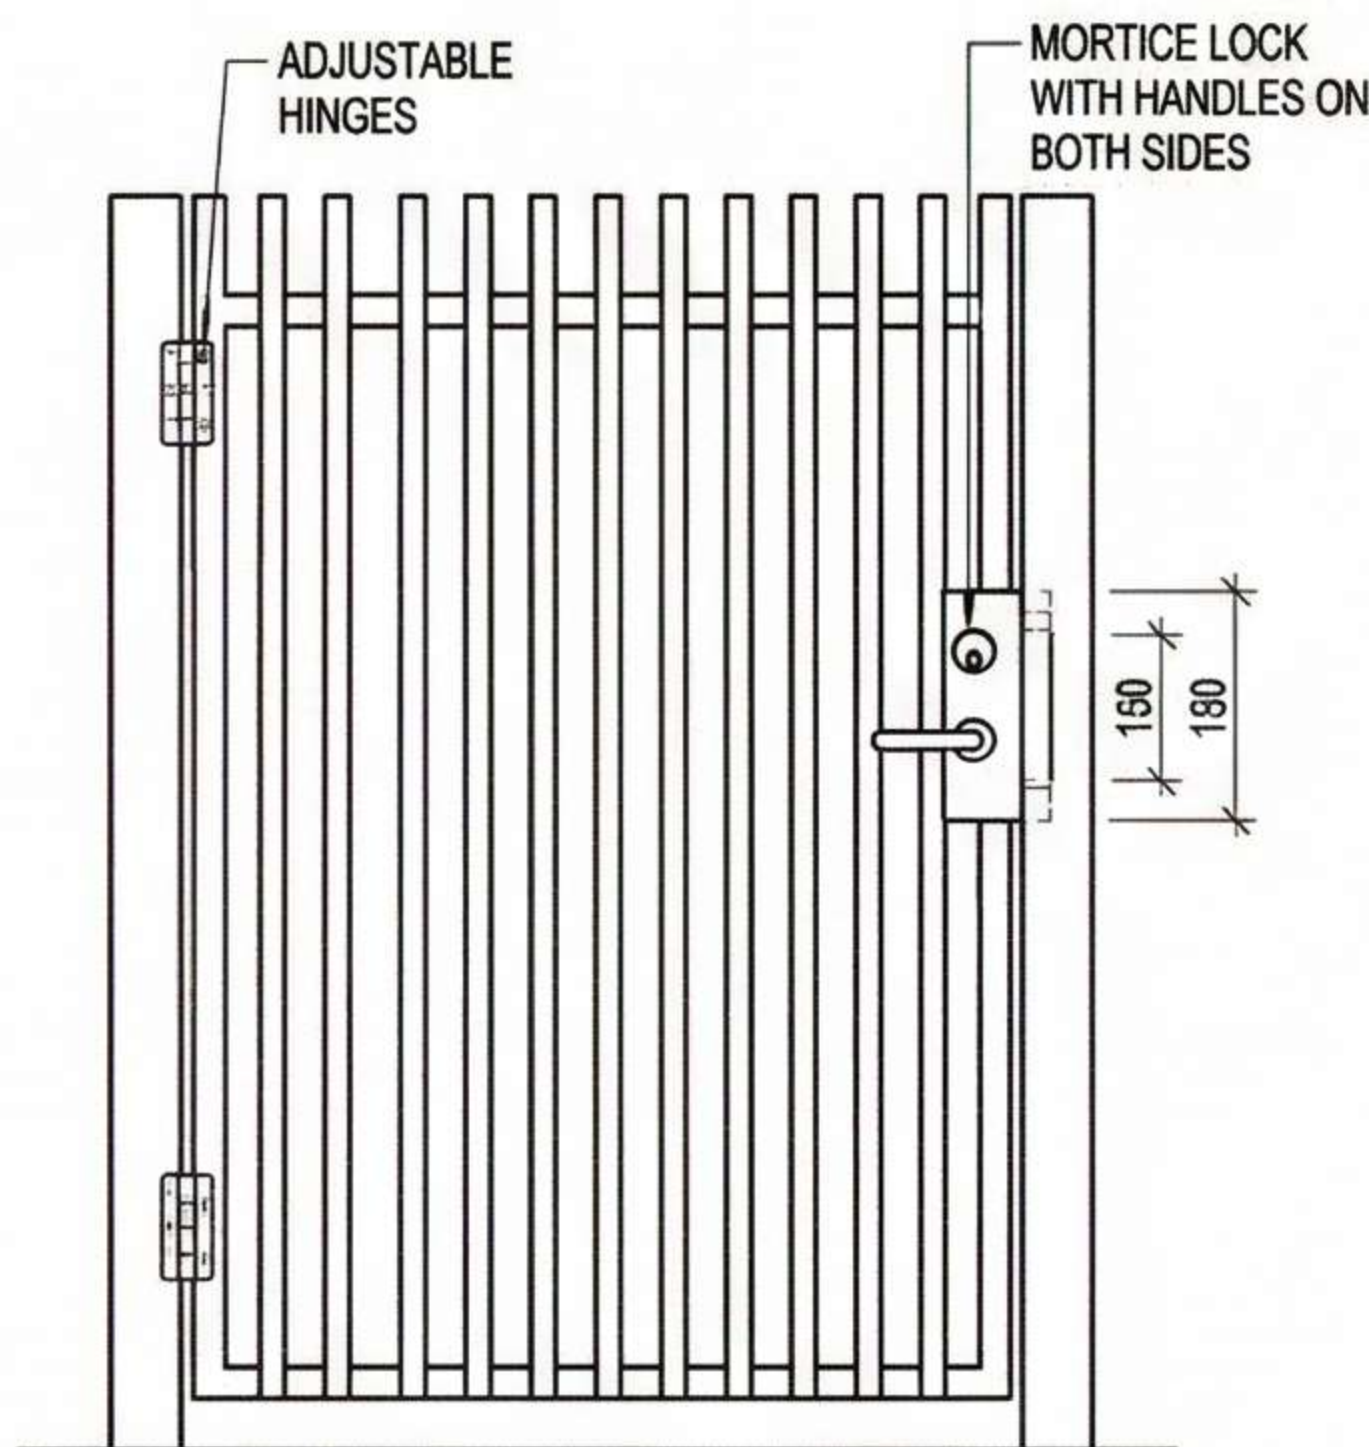

2 PEDESTRIAN GATE HINGE & LOCK
SCALE 1:10

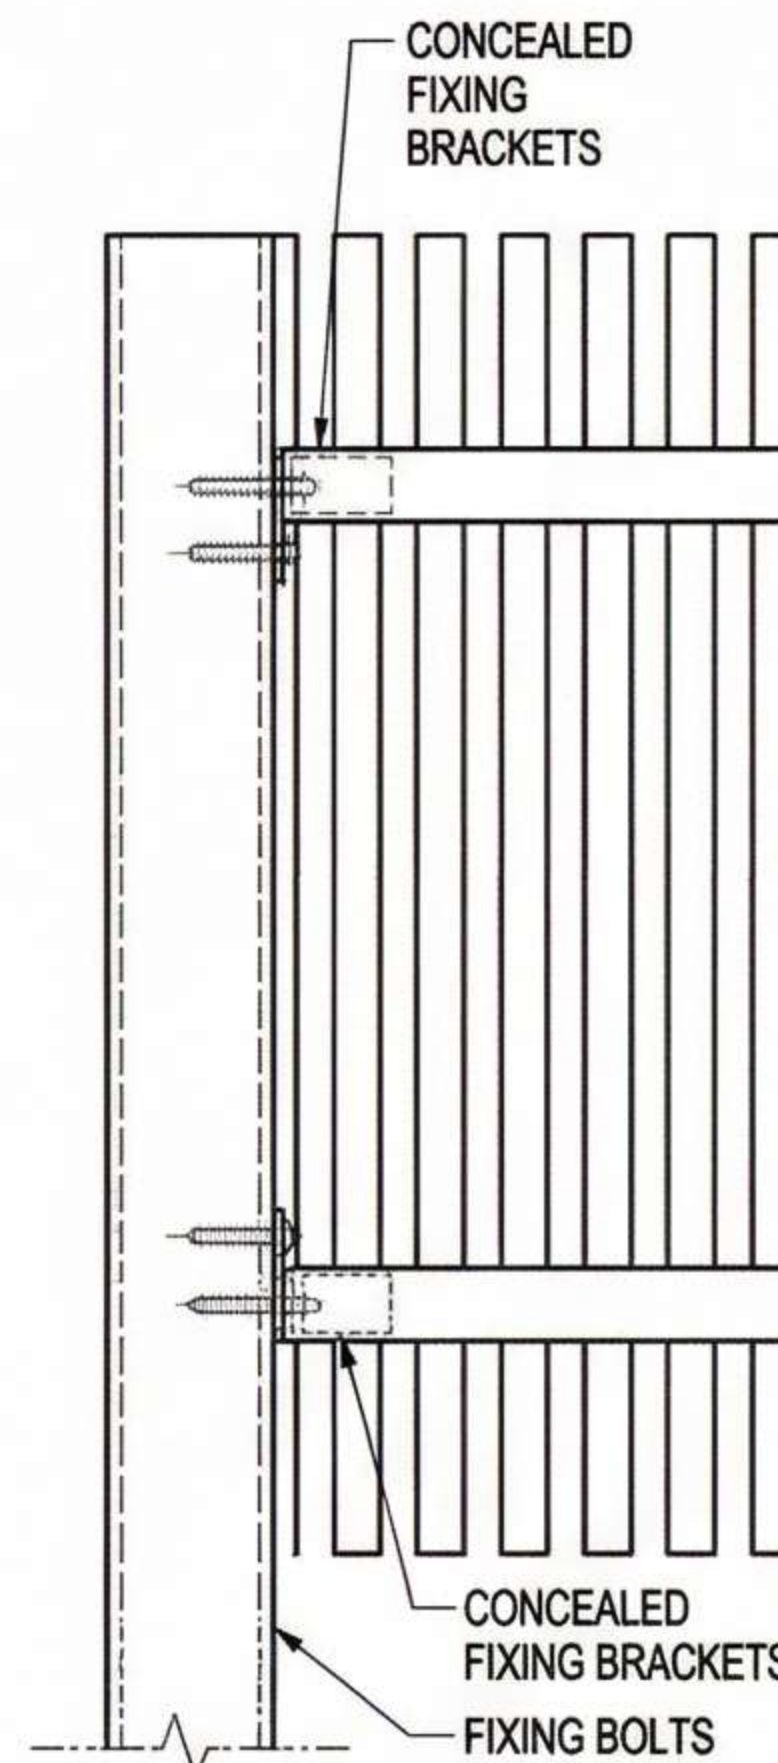

3 POST TO PANEL CONNECTION
SCALE 1:5

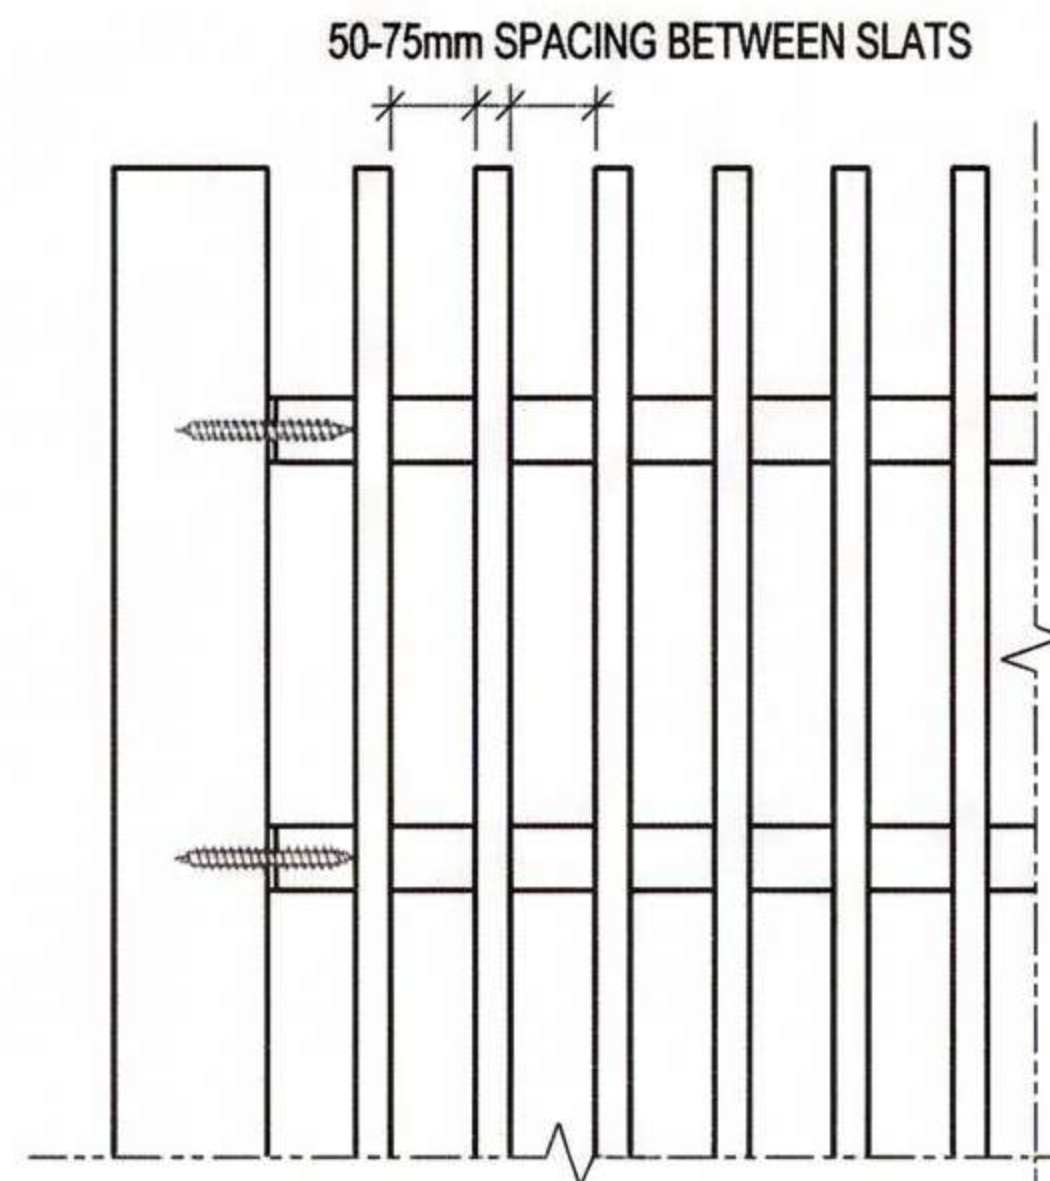

4 VERTICAL SLAT SPACING & FIXING
SCALE 1:5



SCALE BAR 1:20

MATERIAL SPECIFICATIONS:
POWDER COATED METAL
100x100 POSTS
STAINLESS STEEL TRACK
ITALIAN MOTORS
COMPLIANCE:
BAYSIDE COUNCIL AND VICTORIAN
BUILDING REGULATIONS